Survey showing LOTS TWO (2) and NINE (9), BLOCK ONE (1), of WATERS WORKS LANDING, an addition within the E.T.J, of the City of Temple, Bell County, Texas, according to the plat of record in Cabinet D, Slide 196-D, Plat Records of Bell County, Texas.

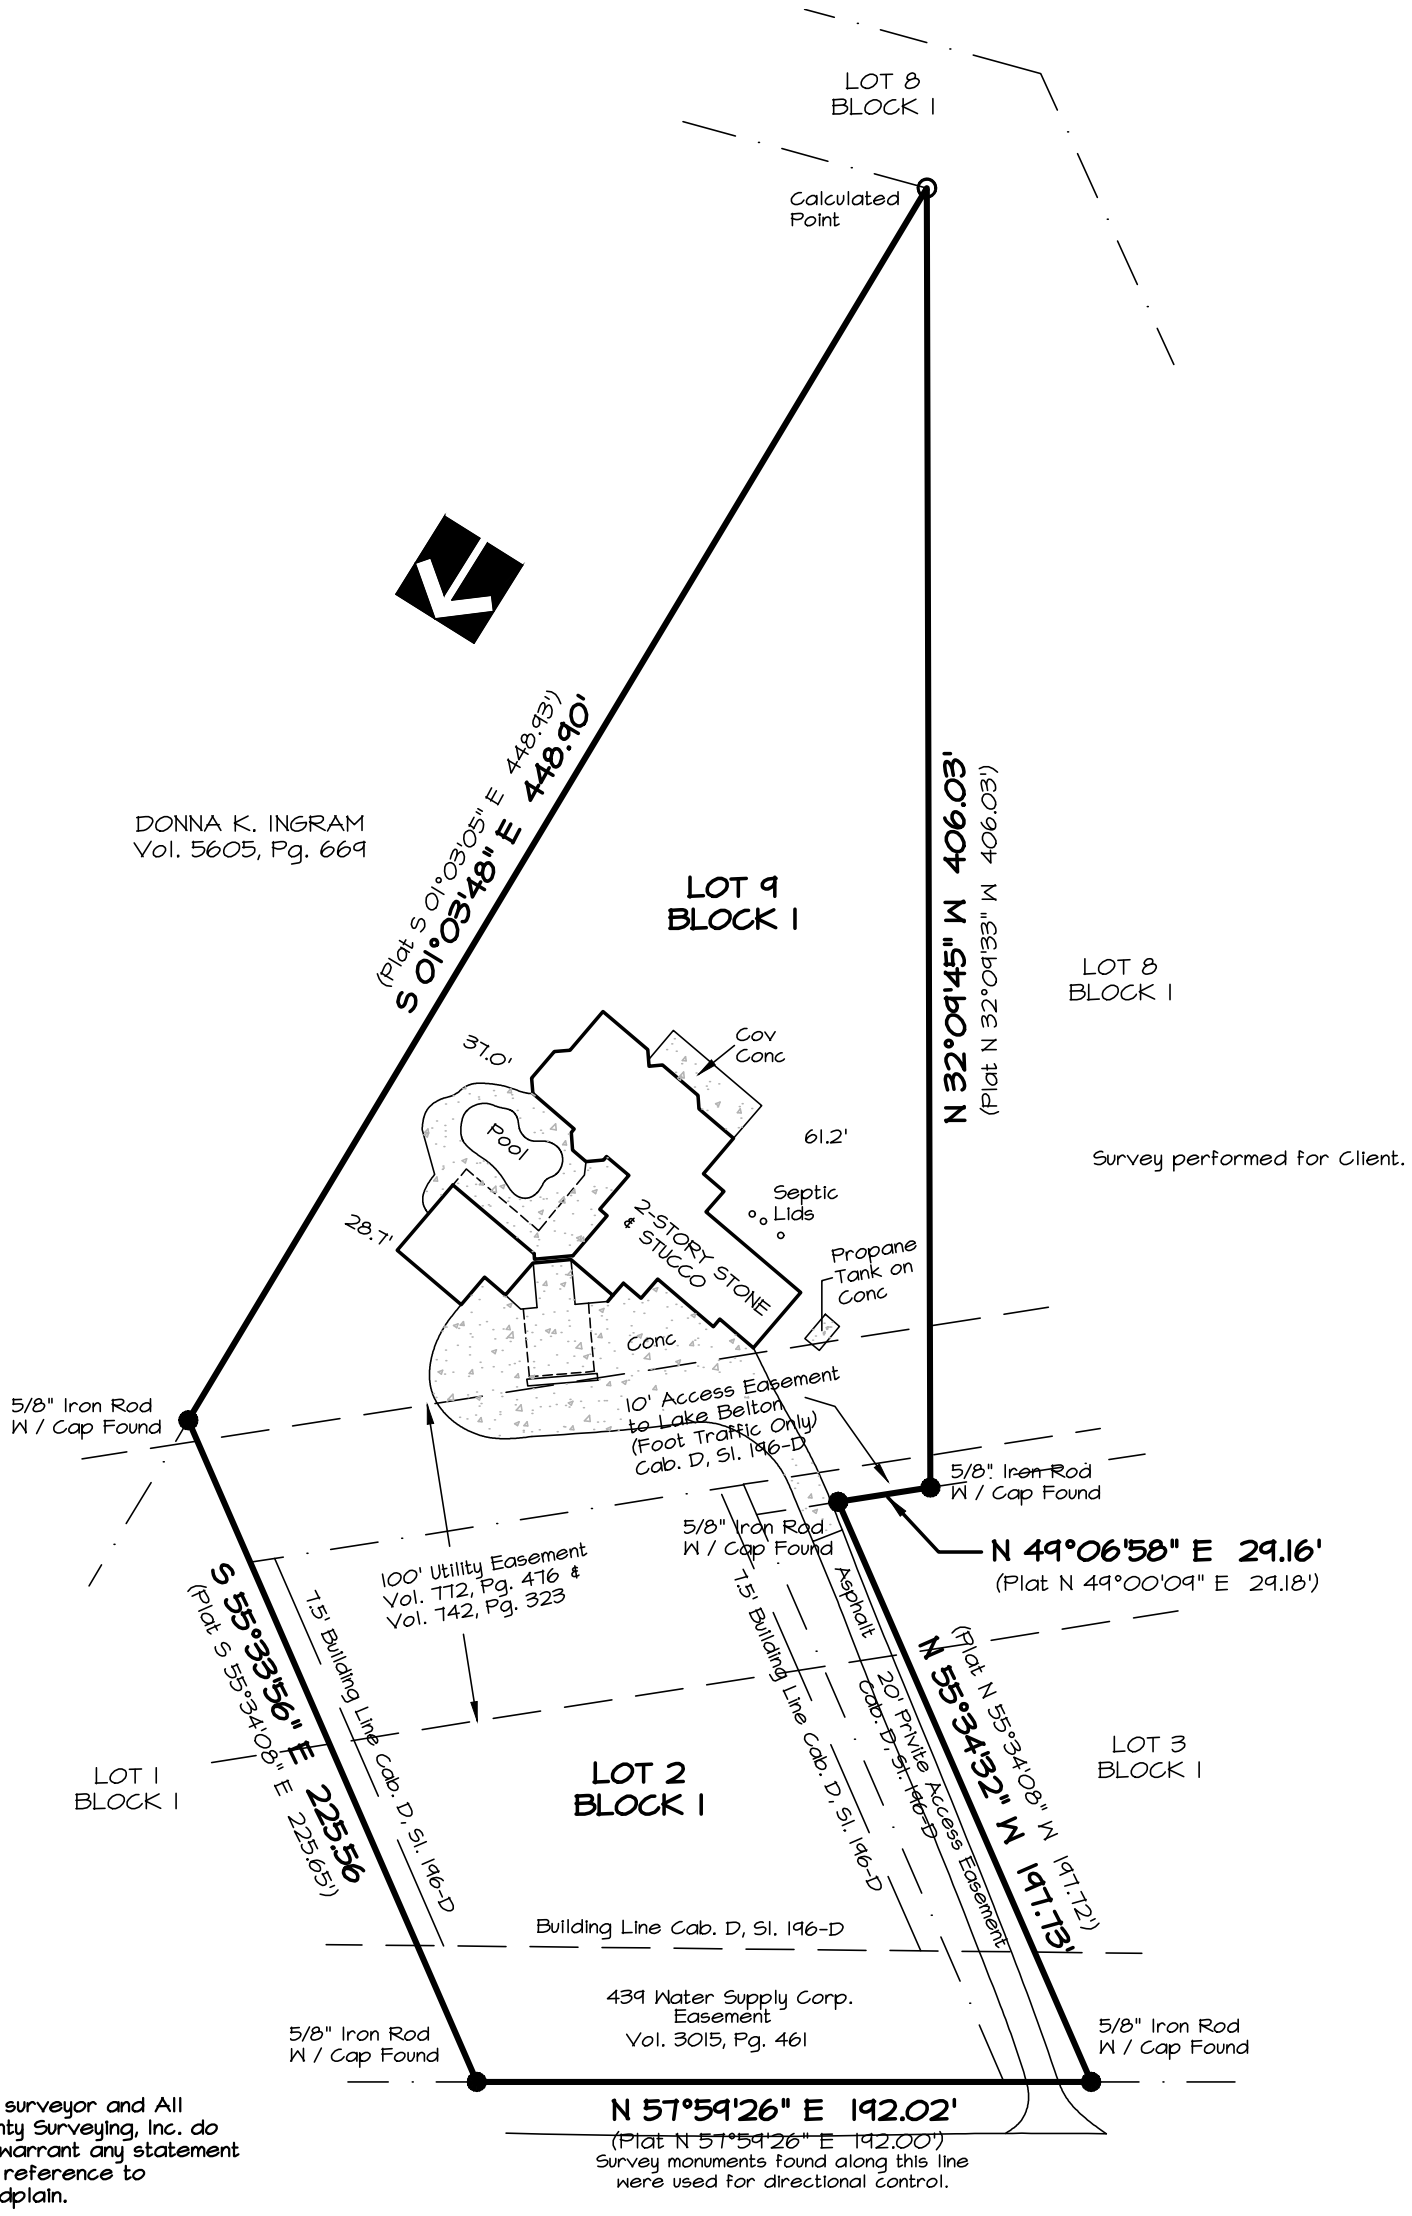

This surveyor and All County Surveying, Inc. do not warrant any statement with reference to floodplain.

(ROW Varies) (Asphalt Surface)

4971 WATER WORKS ROAD

Vol. 738, Pg. 233

This sketch represents a survey made on the ground. During the performance of this survey, persons working under my supervision observed conditions within and along the boundaries and to the best of my knowledge they are as shown. The location of visual structural improvements with respect to the boundary lines are as shown. This document is not valid for any purpose unless signed and sealed by a Registered Professional Land Surveyor.

www.allcountysurveying.com
CELEBRATING ACS 1988 2018 30 YEARS
Tx. Firm No. 10023600
4330 S. 5th Street
Temple, Texas 76502
254-778-2272 Killeen 254-634-4636
Fax 254-774-7608

ACS
ALL COUNTY SURVEYING INC.
Texas Firm No. 10023600

PRELIMINARY

This document shall not
Be recorded for any purpose.
Date of Release December 17, 2019
Surveyor Charles C. Lucko
Lic. No. 4636

Survey completed: 12-14-2018
Scale: 1" = 60'
Job No.: 180207.5
Dwg No.: 18020705
Drawn by: GWM
Surveyor: GWM #4982

Copyright 2018 All County Surveying, Inc.

Plot Date: 12-18-2018